



31 The Boulevarde, Toronto

Main street appeal with large frontage and car parking.

Located in the heart of Toronto
With a generous main street facing shop frontage, this 100sqm approx. premise is well situated to great foot traffic, has front and rear door access, air conditioning and onsite parking available.

FOR LEASE
$42,000pa + GST+ OG's

BUILDING AREA
100sqm

AGENTS
Paul Campbell
0417 678 593
paul.campbell@ljhooker.com.au


AGENCY
LJ Hooker Warners Bay
(02) 4915 3800

All information contained therein is gathered from relevant third parties sources.
We cannot guarantee or give any warranty about the information provided.
Interested parties must rely solely on their own enquiries.

LJ Hooker


MORE DETAILS

Property ID	ZM2HN8
Property Type	Retail Offices Showrooms/Bulky Goods
Building Area	100 m2
Land Area	120 m2
Parking	2

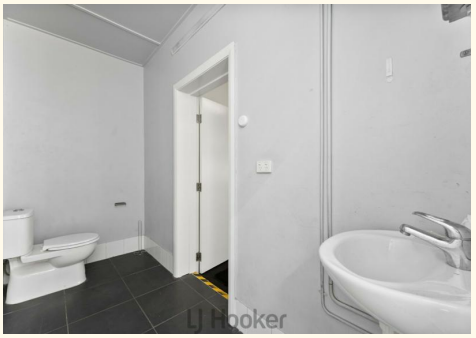






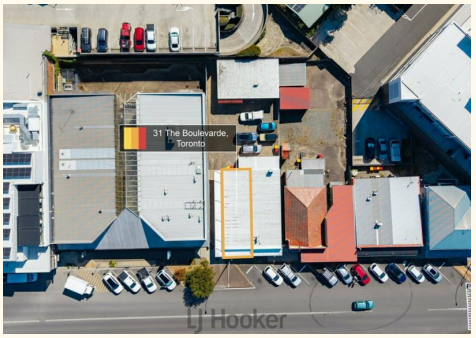

Paul Campbell 0417 678 593
Chairman of the Board | paul.campbell@ljhooker.com.au

LJ Hooker Warners Bay (02) 4915 3800
Shop 12, 240-260 Hillsborough Rd, WARNERS BAY NSW 2282
warnersbay.ljhooker.com.au | warnersbay@ljhooker.com.au

All information contained therein is gathered from relevant third parties sources.
We cannot guarantee or give any warranty about the information provided.
Interested parties must rely solely on their own enquiries.

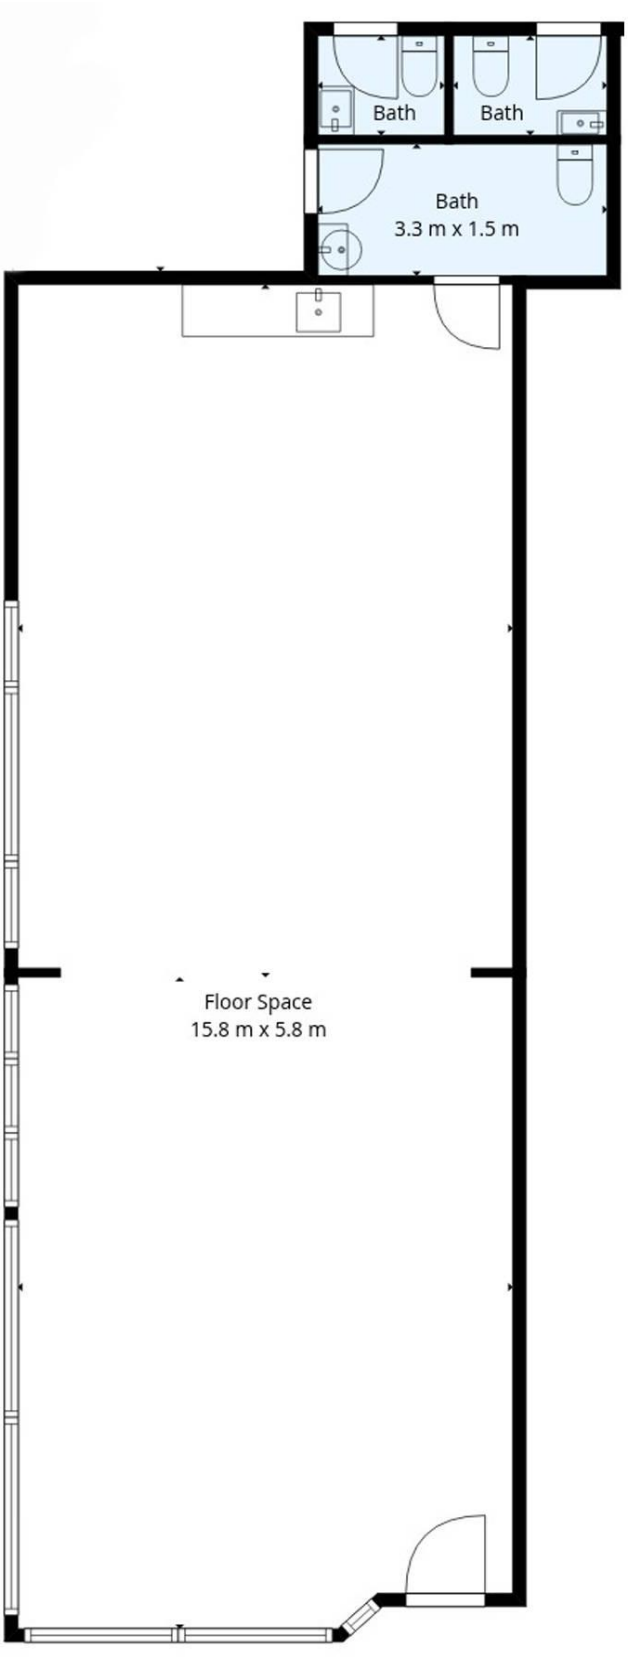

LJ Hooker

31 The Boulevarde,
Toronto

Total Internal Floor Area: 98m2

Scale in metres. Indicative only. Dimensions are approximate. All information contained herein is gathered from sources we believe to be reliable. However we cannot guarantee its accuracy and interested persons should rely on their own enquiries

All information contained therein is gathered from relevant third parties sources.
We cannot guarantee or give any warranty about the information provided.
Interested parties must rely solely on their own enquiries.

LJ Hooker