







12 Nettletree Place, Casula

Large Family Home

This large home is located in the most sought after location in Casula.

Some of its features include:

- Lounge, dining & family area
- 4 good sized bedrooms with built in robes & ceiling fans
- Downstairs 5th bedroom or study
- Main bedroom with ensuite & walk in robe
- Upstairs rumps room
- Tiles downstairs & timber flooring upstairs
- Large back yard with pergola
- Air conditioning & remote garage

Located within a few minutes to Crossroads Homemaker Centre, Casula Mall & Amity College.

5 2 2

FOR RENT
Please Call

AGENTS

Alen Toma
0405 157 651
atoma.casula@ljhooker.com.au

AGENCY

LJ Hooker Casula
(02) 9601 8333


All information contained therein is gathered from relevant third parties sources.
We cannot guarantee or give any warranty about the information provided.
Interested parties must rely solely on their own enquiries.

LJ Hooker

MORE DETAILS


Property ID	YWFGRH
Property Type	House
Including	Ensuite
	Study
	Air Conditioning
	Toilets (3)
	Outdoor Entertaining
	Floorboards
	Built-in-Robes
	Secure Parking



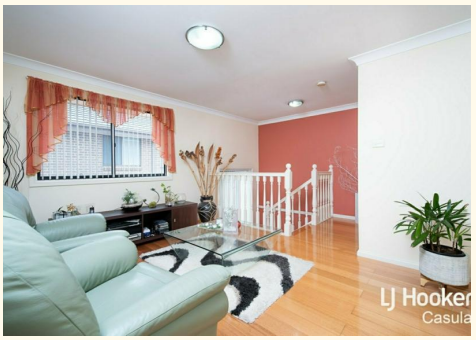





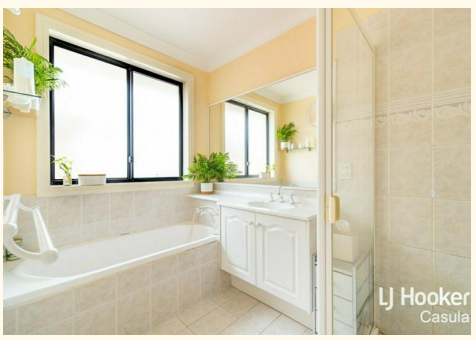

Alen Toma 0405 157 651
Principal | atoma.casula@ljhooker.com.au


LJ Hooker Casula (02) 9601 8333
62 Marsh Parade, CASULA NSW 2170
casula.ljhooker.com.au | casula@ljhooker.com.au

All information contained therein is gathered from relevant third parties sources.
We cannot guarantee or give any warranty about the information provided.
Interested parties must rely solely on their own enquiries.

Indicative sketch plan only

Not to Scale

Location: 12 Nettletree Place, Casula

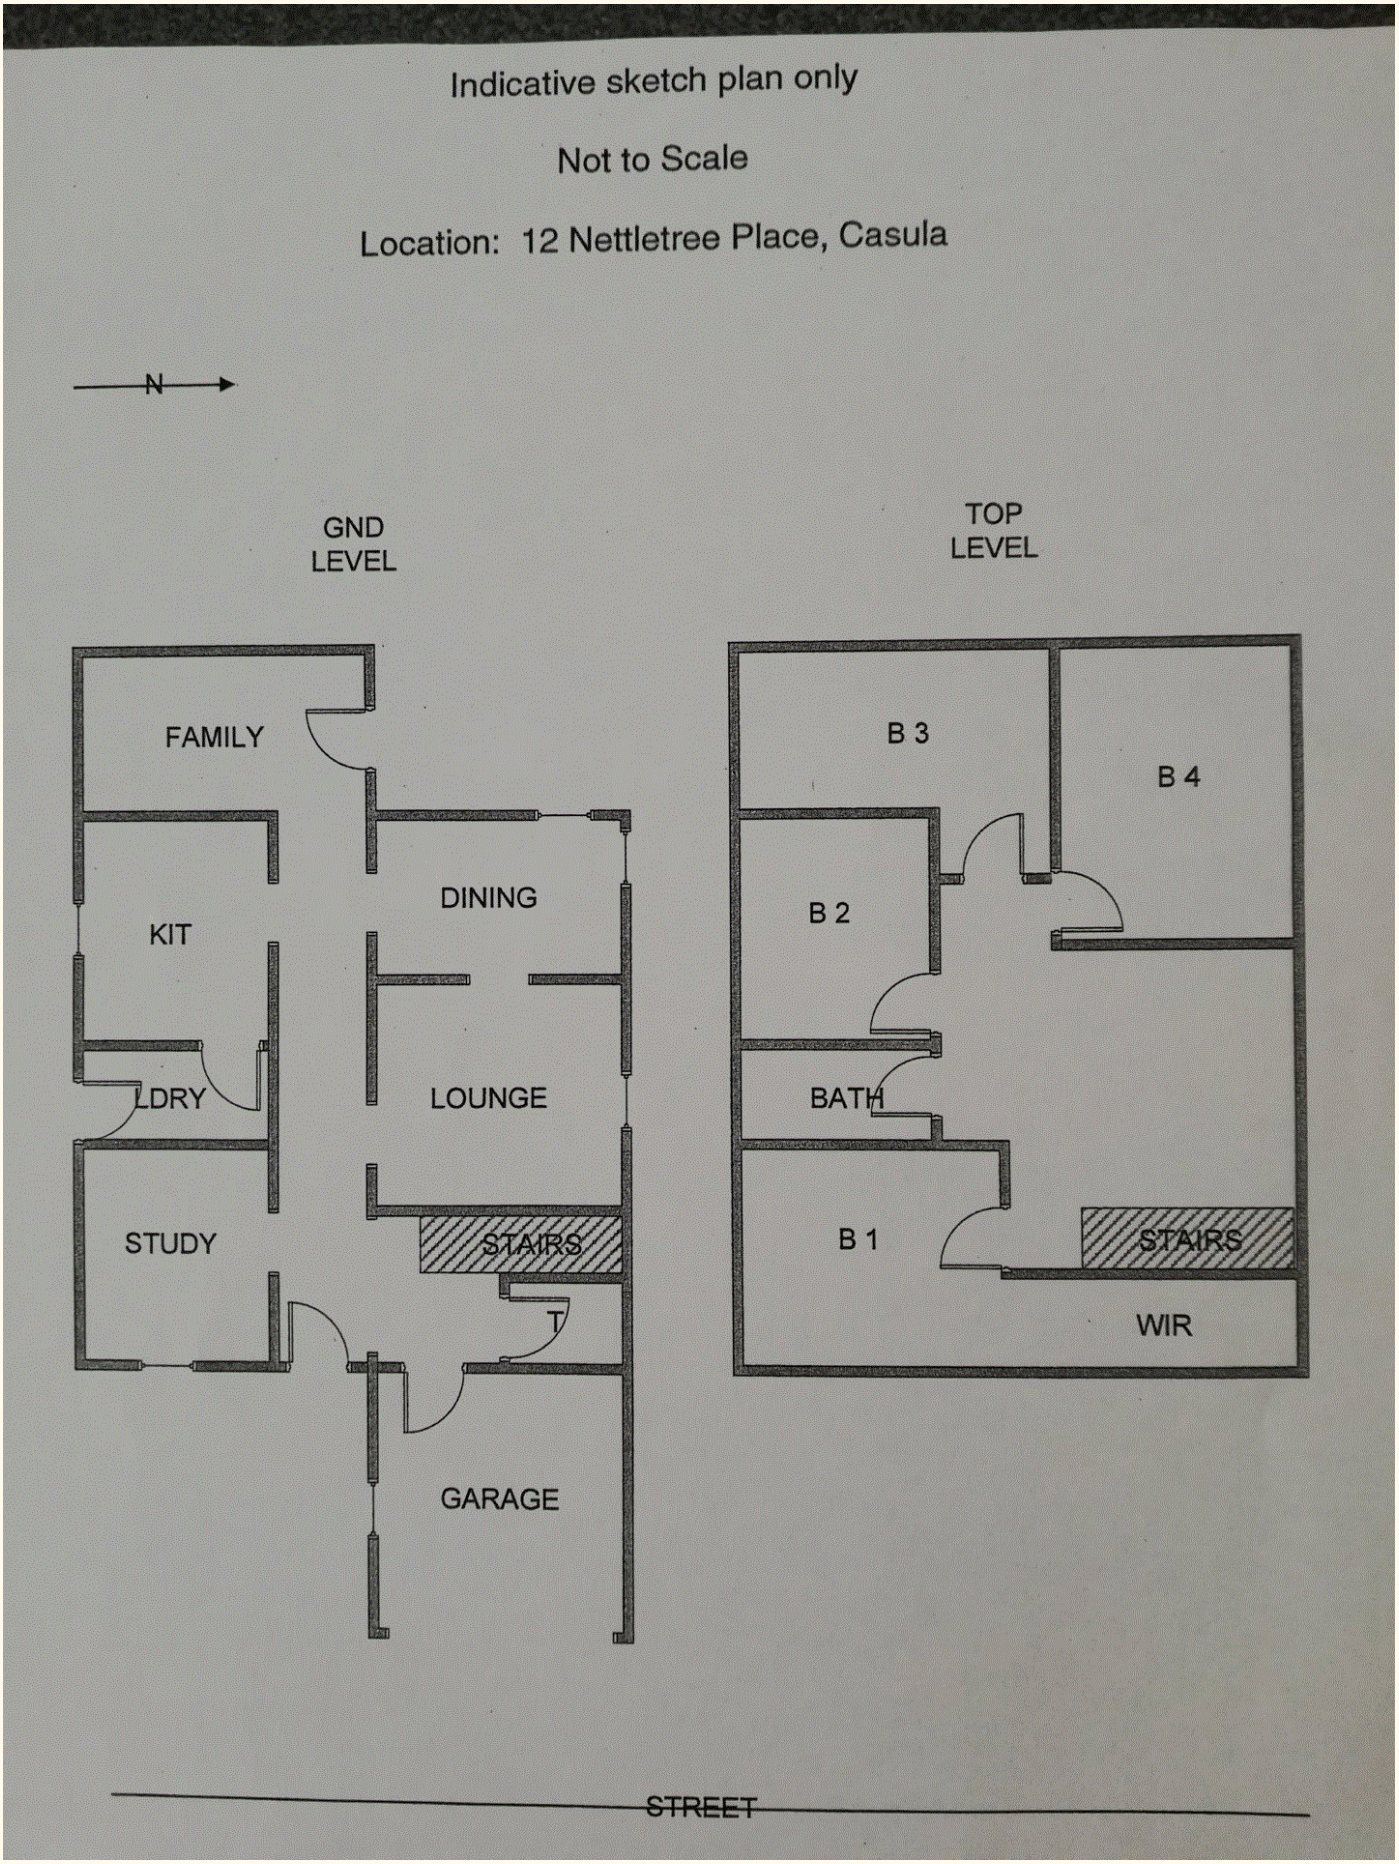

All information contained therein is gathered from relevant third parties sources.
We cannot guarantee or give any warranty about the information provided.
Interested parties must rely solely on their own enquiries.