


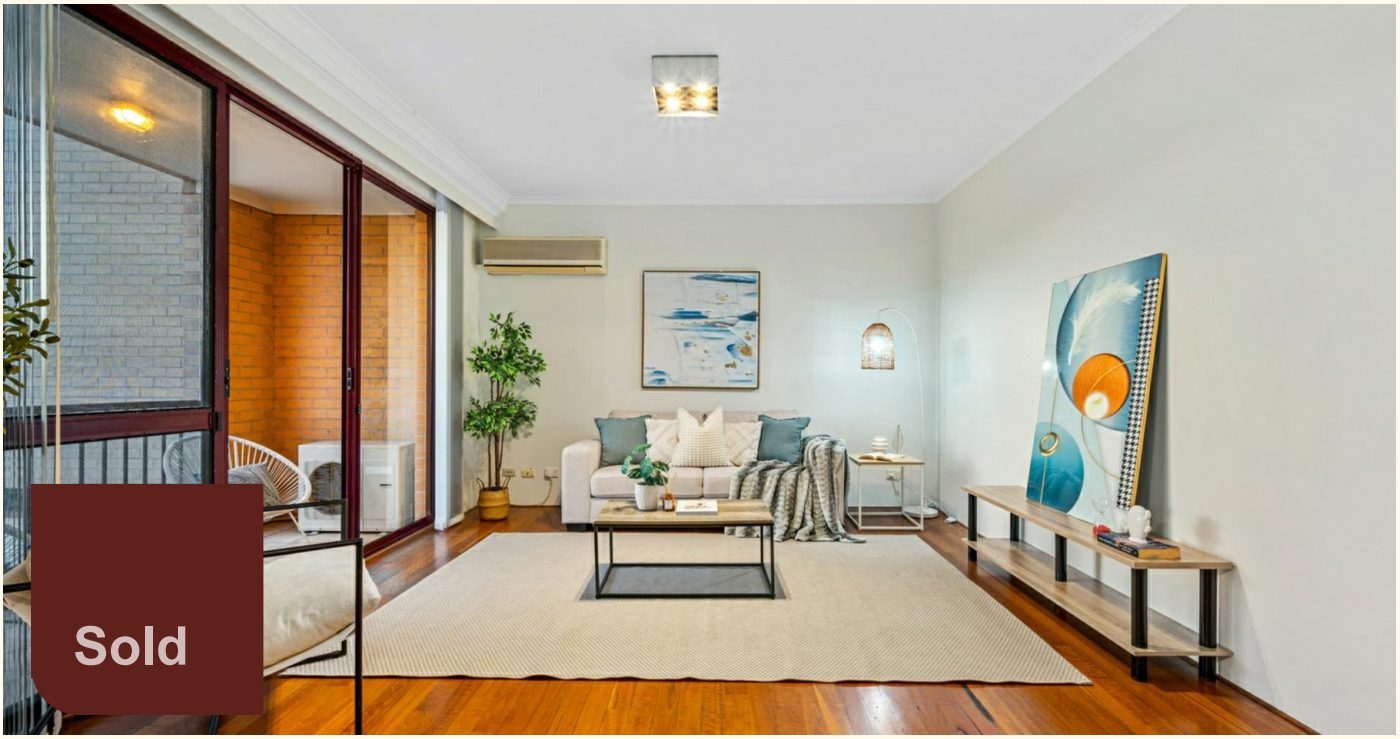





26/18-20 Knocklayde Street, Ashfield

2 2 3

SOLD PRIOR TO AUCTION

Privately tucked away within the highly regarded Green Trees complex, this generously proportioned two-bedroom apartment delivers the perfect balance of space, comfort and lifestyle convenience. Boasting a bright open-plan design, an expansive sun drenched north facing balcony and peaceful leafy surrounds and an expansive 3 car lock up garage, this first floor residence presents an outstanding opportunity for first-home buyers, downsizers and investors alike.

Enjoy a superb location just moments from Ashfield & Croydon Station, local bus services, parklands, Ashfield Aquatic Centre and the vibrant shopping and dining precinct that both Ashfield & Croydon have to offer.

Features include:

- Highly desirable and secure first floor position with easy level access
- Spacious open-plan living and dining area flowing seamlessly outdoors and air-conditioning
- Sun filled North facing balcony
- Renovated kitchen with gas cooking, dishwasher and ample storage
- Two generous bedrooms with built-in wardrobes, master featuring

FOR SALE
SOLD PRIOR TO AUCTION

AGENTS

Domenic Bucciarelli
0411 199 466
domenic@ljha.com.au

Dylan Bozicevic
0449 787 123
dylan@ljha.com.au

AGENCY

LJ Hooker Ashfield
(02) 9797 6044

All information contained therein is gathered from relevant third parties sources.
We cannot guarantee or give any warranty about the information provided.
Interested parties must rely solely on their own enquiries.

LJ Hooker

ensuite
- Internal laundry, secure intercom entry and well-maintained security complex
- 49m2, 3 car lock-up garage in basement plus abundant visitor parking
- Resort-style facilities including swimming pool, spa, sauna, gymnasium and children's playground

DISCLAIMER: This advertisement contains information provided by third parties. While all care is taken to ensure otherwise, LJ Hooker Ashfield does not make any representation as to the accuracy of the information contained in the advertisement, does not accept and responsibility or liability and recommends that any client make their own investigations and enquiries. All images are indicative of the property only.

MORE DETAILS

Property ID	1AR1F8B
Property Type	Apartment
House Size	142 m2
Including	Air Conditioning Intercom Pool Balcony Gym Floorboards Built-in-Robes Secure Parking













Domenic Bucciarelli 0411 199 466
Principal-Licensee in Charge | domenic@ljha.com.au
Dylan Bozicevic 0449 787 123
Sales Associate | dylan@ljha.com.au

LJ Hooker Ashfield (02) 9797 6044
216 Liverpool Road, ASHFIELD NSW 2131
ashfield.ljhooker.com.au | ashfield@ljha.com.au

All information contained therein is gathered from relevant third parties sources.
We cannot guarantee or give any warranty about the information provided.
Interested parties must rely solely on their own enquiries.

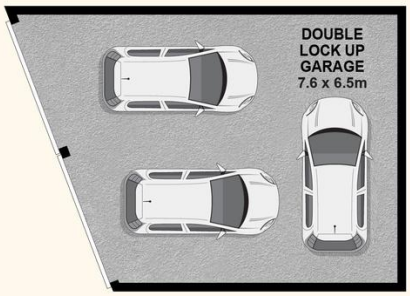

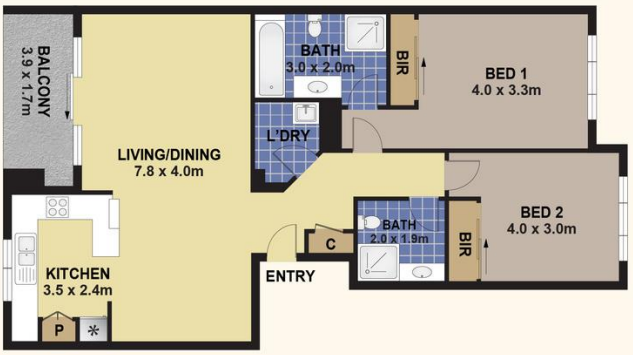

26/18 KNOCKLAYDE STREET, ASHFIELD

DISCLAIMER

PLANS SHOWN ARE FOR MARKETING PURPOSES ONLY, ALL DIMENSIONS ARE APPROXIMATE AND NOT TO SCALE. THEY ARE SUBJECT TO ERRORS AND INACCURACIES AND NO LIABILITY WILL BE ACCEPTED. INTERESTED PARTIES SHOULD MAKE THEIR OWN ENQUIRIES.

All information contained therein is gathered from relevant third parties sources.
We cannot guarantee or give any warranty about the information provided.
Interested parties must rely solely on their own enquiries.