


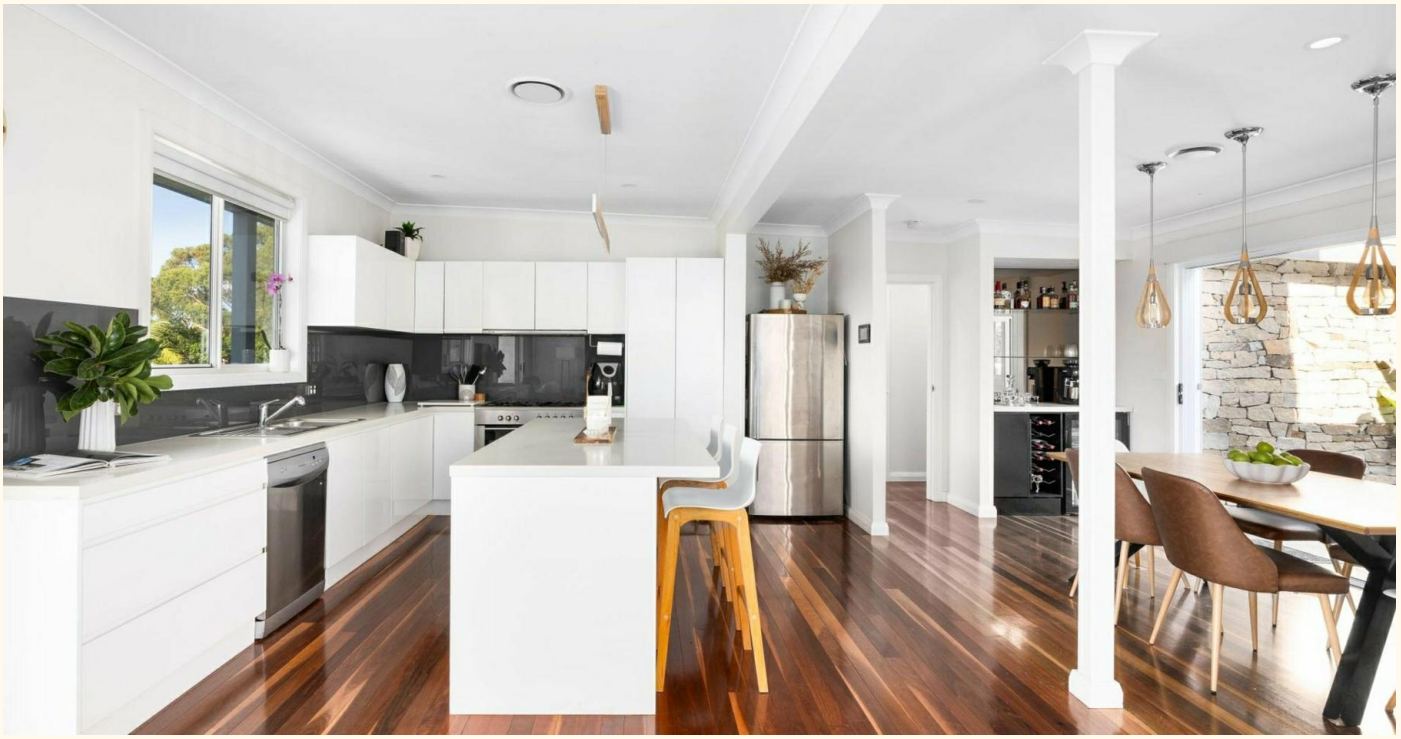





168A Plateau Road, Bilgola Plateau

Secluded Haven

Step into a life where mornings begin with golden sunlight streaming through your windows and the beautiful sound of birds tweeting in the distance. Nestled in the heart of Bilgola Plateau, this property isn't just a home —it's a canvas for your dream lifestyle.

Imagine sipping your morning coffee on your sun-drenched decks, overlooking lush gardens that shift beautifully with the seasons. Children laugh as they play barefoot on the lawn, while you prepare lunch in a kitchen that opens seamlessly to indoor-outdoor living spaces —perfect for entertaining or quiet family dinners under the stars.

A long tree-lined private driveway leads you to this secluded haven, shared only with a select few properties, offering a rare sense of exclusivity and calm. Just a short stroll away, a nearby reserve invites you to explore winding trails, spot native wildlife and reconnect with the rhythms of the land.

With garage parking for two cars plus space for two more in the driveway, this home blends practicality with prestige.

Inside, six spacious bedrooms offer room for the whole family, while a dedicated office and home gym provide the perfect balance of

6 5 4

FOR SALE
Guide: $2.995m

VIEW
Sat 28th Nov @ 11:45AM - 12:15PM

AGENTS

Cherie Sevenoaks
0414 400 689
csevenoaks@ljhnewport.com.au

Reade Havenstein
0413 859 742
rhavenstein@ljhnewport.com.au

AGENCY

LJ Hooker Newport
(02) 9979 1111

All information contained therein is gathered from relevant third parties sources.
We cannot guarantee or give any warranty about the information provided.
Interested parties must rely solely on their own enquiries.

productivity and wellness. A separate in-law accommodation adds flexibility for extended family, guests or even a private retreat.


Evenings bring the scent of salt air carried on the breeze and the glow of sunset skies, as you unwind with friends around a firepit, sharing stories and creating memories.


This is more than a property. It's a place where life slows down, where nature and community embrace you and where every day feels like a holiday.

Disclaimer:
All information contained herewith, including but not limited to the general property description, price and the address, are provided to LJ Hooker Newport by third parties. We have obtained this information from sources we believe to be reliable; however, we cannot guarantee its accuracy. The information contained herewith should not be relied upon and you should make your own enquiries and seek advice in respect of this property or any property on this website.

MORE DETAILS

Property ID	19SWG5W
Property Type	House
Land Area	714.5 m2
Including	Ensuite
	Study
	Air Conditioning
	Ducted Cooling
	Ducted Heating
	Spa
	Courtyard
	Balcony
	Deck
	Dishwasher
	Outdoor Entertaining
	Floorboards
	Built-in-Robes
	Remote Garage
	Area Views
	Bush Retreat
	Car Parking - Surface
	Carpeted
	Close to Schools
	Close to Shops

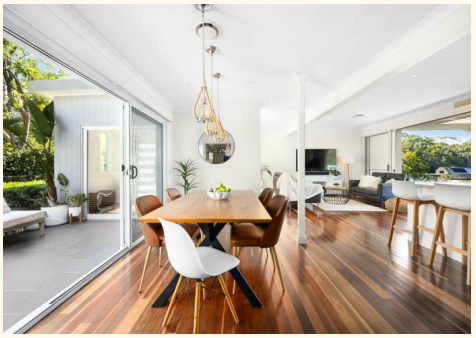

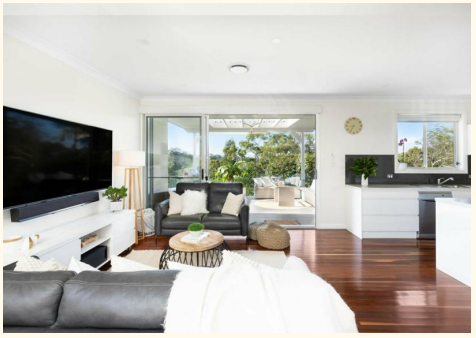








Cherie Sevenoaks 0414 400 689
Licensed Real Estate Agent | csevenoaks@ljhnewport.com.au
Reade Havenstein 0413 859 742
Licensed Real Estate Agent | rhavenstein@ljhnewport.com.au

LJ Hooker Newport (02) 9979 1111
303 Barrenjoey Road, NEWPORT NSW 2106
newport.ljhooker.com.au | newport@ljhnewport.com.au

All information contained therein is gathered from relevant third parties sources.
We cannot guarantee or give any warranty about the information provided.
Interested parties must rely solely on their own enquiries.

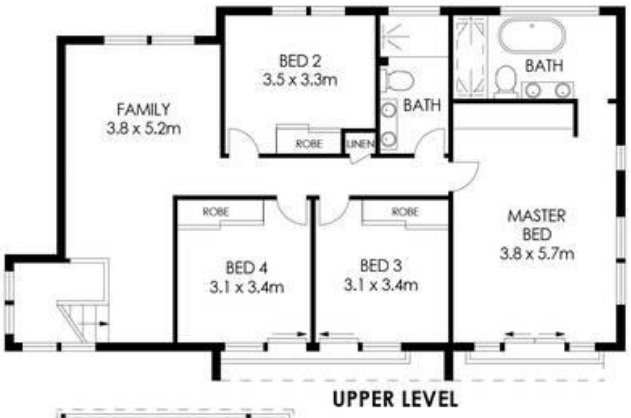


UPPER LEVEL



ENTRY LEVEL



SITE PLAN
(NOT TO SCALE)

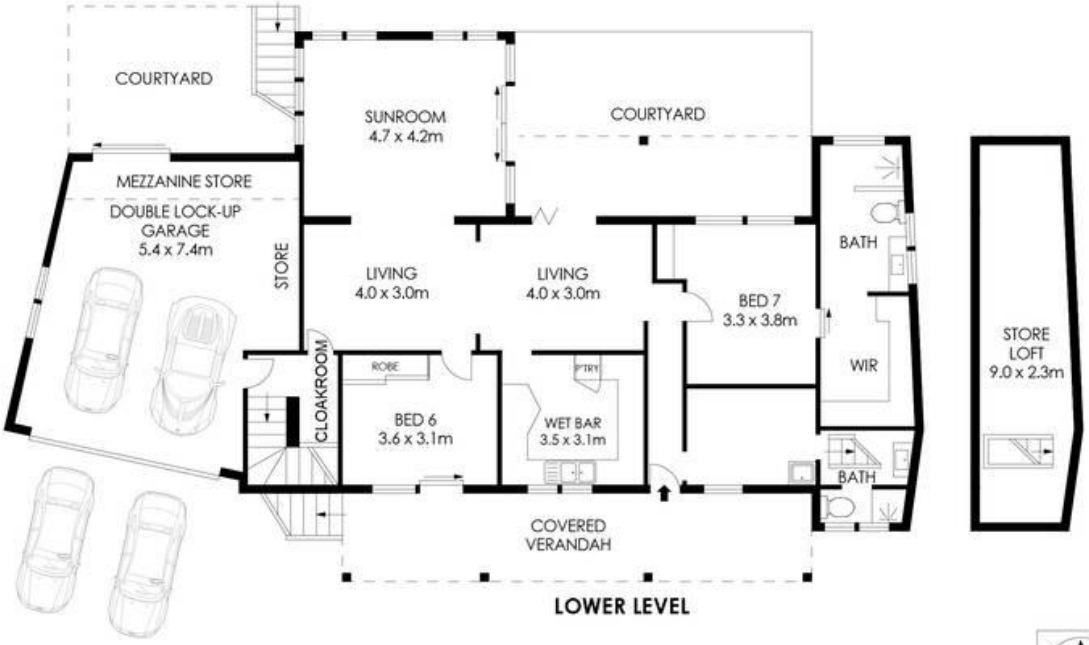

LOWER LEVEL

LAND SIZE = 714.5 m²

PLANS SHOWN ONLY INDICATIVE OF LAYOUT. DIMENSIONS ARE APPROXIMATE.

168A Plateau Road, Bilgola Plateau

LJ Hooker

All information contained therein is gathered from relevant third parties sources.
We cannot guarantee or give any warranty about the information provided.
Interested parties must rely solely on their own enquiries.

LJ Hooker