


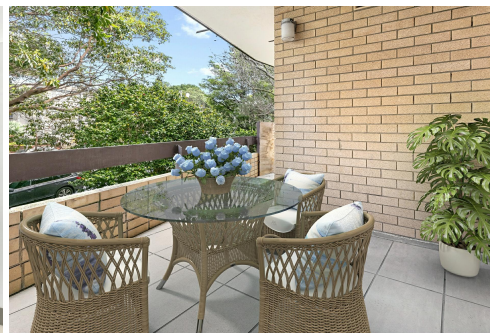


Dee Why, 2/20 Richmond Avenue

Prime Beachside Location

Nestled in one of Dee Why's most sought-after streets, this beautifully renovated first-floor apartment is just a 400m stroll to the beach, restaurants, transport, and shops.

- Two spacious bedrooms with built-in robes
- Open-plan lounge and dining area with floating floorboards and plantation shutters
- Modern kitchen with new stone benchtops, dishwasher, and ample storage
- Generous balcony perfect for relaxing
- Luxurious bathroom featuring a freestanding bath and shower
- Internal laundry for added convenience
- Expansive lock-up garage for secure parking

Situated in a popular security building, this apartment offers both comfort and convenience in a vibrant coastal community. Don't miss the opportunity to make it yours!

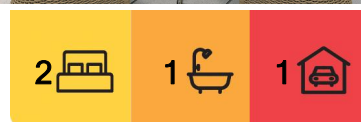

For Sale
Auction

View
ljhooker.com.au/1NCCGAX

Contact
Christian Ryals
0404 471 287
christian.ryals@ljhooker.com.au
Mark Bushell
0401 313 111
mark.bushell@ljhooker.com.au



Disclaimer: All information contained therein is gathered from relevant third parties sources. We cannot guarantee or give any warranty about the information provided. Interested parties must rely solely on their own enquiries.

LJ Hooker Dee Why
(02) 9971 2877

More About this Property

Property ID	1NCCGAX
Property Type	Apartment

Christian Ryals 0404 471 287

Principal | christian.ryals@ljhooker.com.au

Mark Bushell 0401 313 111

Sales Manager/Director | mark.bushell@ljhooker.com.au

LJ Hooker Dee Why (02) 9971 2877


854 Pittwater Road, DEE WHY NSW 2099

deewhy.ljhooker.com.au | deewhy@ljhooker.com.au



**LJ Hooker Dee Why
(02) 9971 2877**

Disclaimer: All information contained therein is gathered from relevant third parties sources.
We cannot guarantee or give any warranty about the information provided. Interested parties must rely solely on their own enquiries.

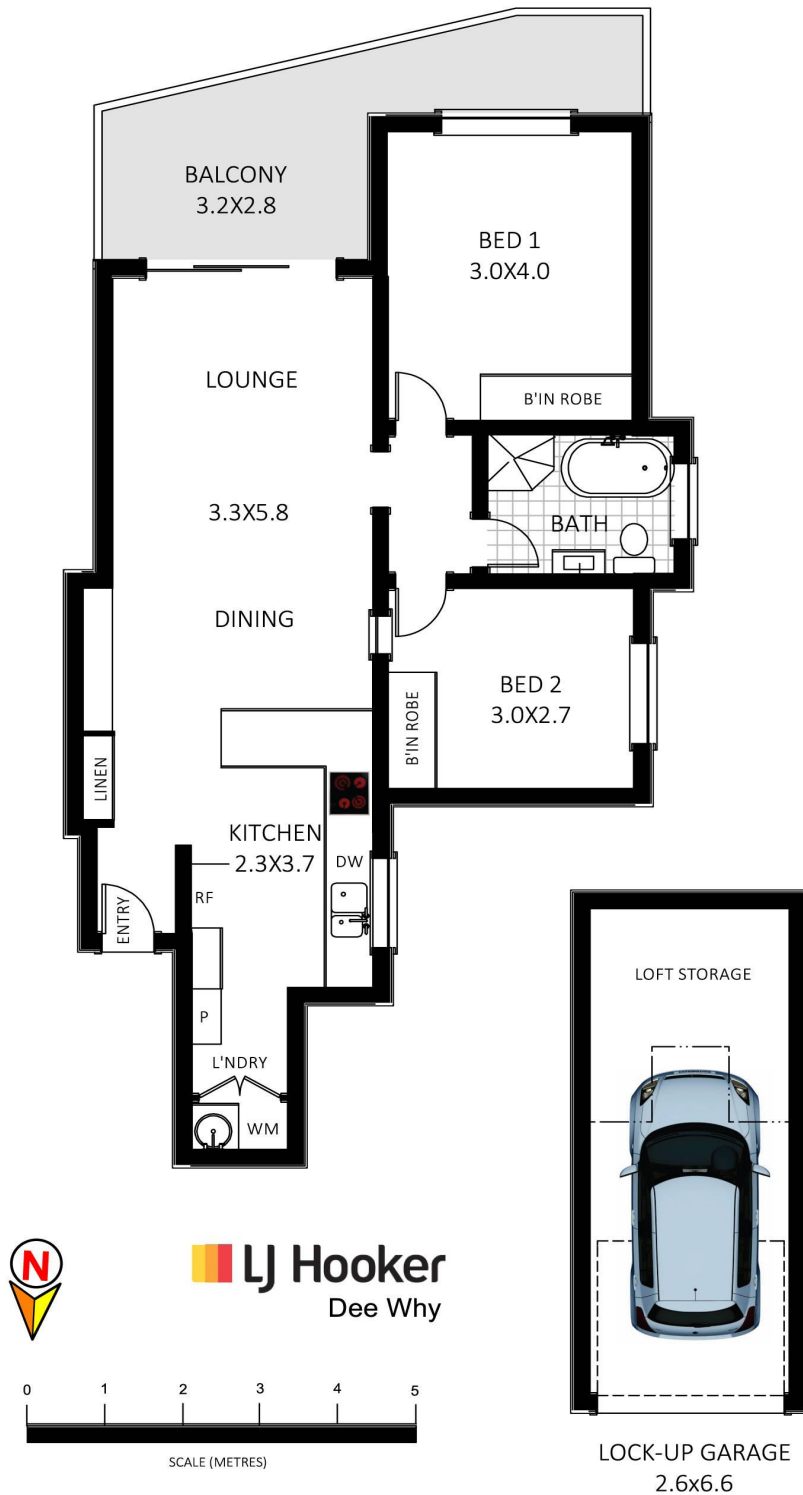

2/20 Richmond Avenue, Dee Why

Measurements are indicative and in metres. The site plan and floor plan are not to scale. Bushes and trees are placed for illustration purposes. Plans should not be relied on and interested parties should make and rely on their own enquiries.