



72 Loretto Way, Hamlyn Terrace

Immaculately Presented Home - MOVE IN READY!

Positioned in the heart of Hamlyn Terrace is this beautifully presented family home.

This property is truly move in ready with 3 bedrooms, walk in robe and ensuite to master, built in robes to bedroom 2 & 3, spacious open plan living and dining, stylish kitchen with island bench, modern family bathroom, 2nd living area/media room with study nook, floorboards, high ceilings, plenty of solar and remote garage.

Outside is the picture perfect example of well utilised space, the sunsoaked covered alfresco area boasts motorised outdoor blinds to create privacy, whilst the low maintenance gardens create the ideal environment for a space to unwind with friends and room for a pet.

Opportunities like this don't present themselves often so get in quick! Contact William Davies on 0422 082 993 today!

DISCLAIMER: This advertisement contains information provided by third parties. While all care is taken to ensure otherwise, LJ Hooker Budgewoi | Toukley does not make any representation as to the accuracy of any of the information contained in the advertisement,

3 2 1

FOR SALE
Please Call

AGENTS

Damian Montgomery
0414 856 932
dmontgomery.budgewoi@ljhooker.com.au

William Davies
0422 082 993
wdavies.budgewoi@ljhooker.com.au

AGENCY

LJ Hooker Budgewoi | Toukley
(02) 4390 5555

All information contained therein is gathered from relevant third parties sources.
We cannot guarantee or give any warranty about the information provided.
Interested parties must rely solely on their own enquiries.

LJ Hooker

does not accept any responsibility or liability and recommends that any client make their own investigations and enquiries. All images are indicative of the property only.

MORE DETAILS

Property ID	NSGHPC
Property Type	House
Land Area	327 m2
Including	Study
	Air Conditioning
	Toilets (2)
	Courtyard
	Dishwasher
	Outdoor Entertaining
	Floorboards
	Built-in-Robes
	Secure Parking
	Remote Garage
	Solar Panels
	Water Tank












Damian Montgomery 0414 856 932
Principal, Licensed Agent, JP |
dmontgomery.budgewoi@ljhooker.com.au
William Davies 0422 082 993
Sales â€“ Licensed Agent | wdavies.budgewoi@ljhooker.com.au

LJ Hooker Budgewoi | Toukley (02) 4390 5555
85-87 Scenic Drive, BUDGEWOI NSW 2262
budgewoi.ljhooker.com.au | budgewoi@ljhooker.com.au

All information contained therein is gathered from relevant third parties sources.
We cannot guarantee or give any warranty about the information provided.
Interested parties must rely solely on their own enquiries.

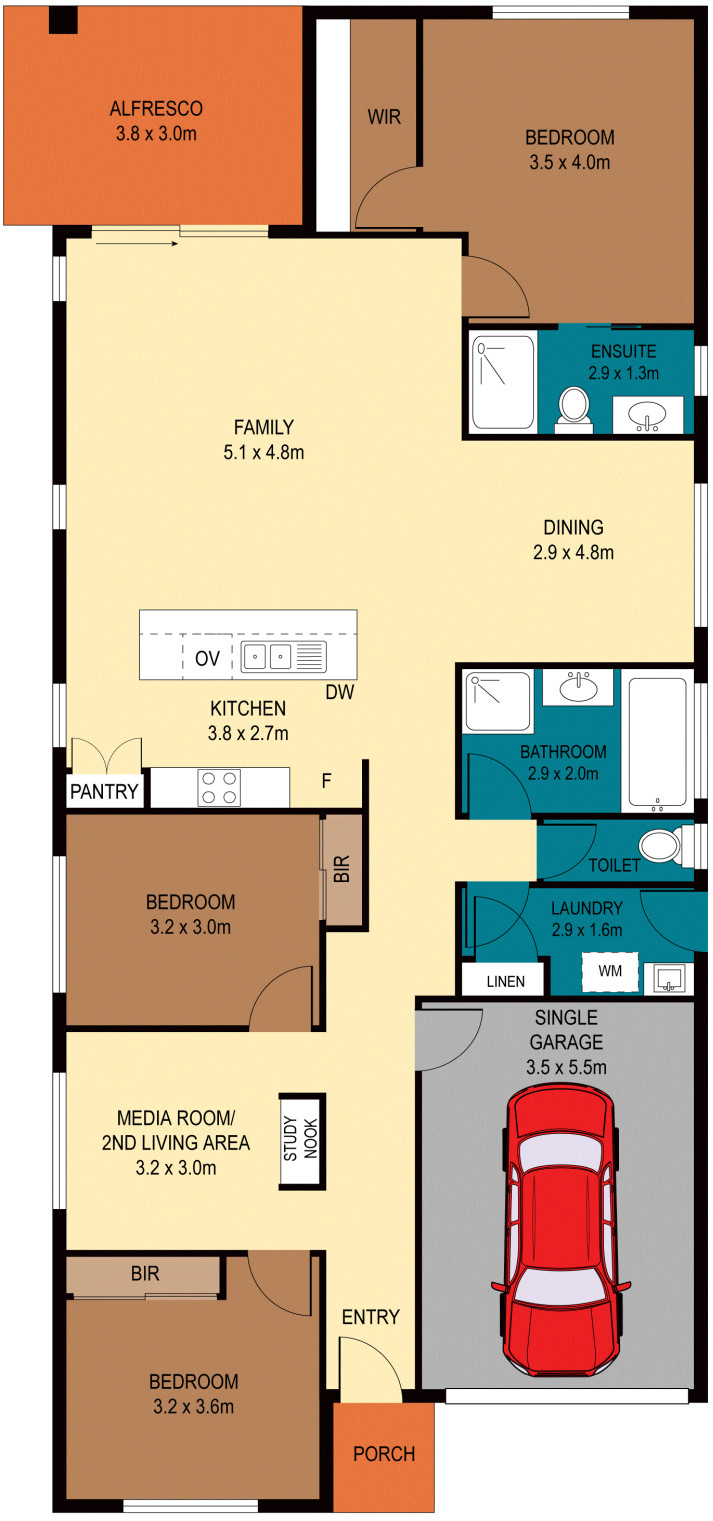

Scale in metres. Indicative only. Dimensions are approximate. All information contained herein is gathered from sources we believe to be reliable. However we cannot guarantee its accuracy and interested persons should rely on their own enquires

72 Loretto Way, Hamlyn Terrace

All information contained therein is gathered from relevant third parties sources.
We cannot guarantee or give any warranty about the information provided.
Interested parties must rely solely on their own enquiries.