



102/19 Range Road, North Gosford

Affordable Buy in North Gosford

Situated in the ever-popular suburb of North Gosford awaits this modern 2 bedroom apartment that is currently leased with a rental return of \$550 per week.

The light filled, north facing home offers an easy flowing floor plan and features:

- Open plan living comprising of lounge, kitchen and dining with reverse cycle air conditioning
- Well equipped kitchen with electric oven, cooktop and dishwasher
- Master bedroom with built in robes and ensuite
- Additional bedroom with built ins
- Private, outdoor balcony that flows effortlessly off the living area
- Main bathroom and separate internal laundry
- Secure, undercover car space for one vehicle

Within close proximity of the Gosford CBD with a choice of cafes, restaurants, private & public schools, shops, local parks & sporting stadium this property is sure to tick a few boxes for buyers looking for an ideal investment or upbeat lifestyle with low maintenance living.

The prime location is also within easy access to the Gosford train station, waterfront, local clubs and the M1 motorway for commuters.

2 2 1

FOR SALE

Guide \$460,000

VIEW

Sat 17th Oct @ 9:00AM - 9:30AM

AGENTS

Nicholas Cusick
0419 436 679
ncusick.gosford@ljhooker.com.au

AGENCY

LJ Hooker East Gosford
(02) 4322 5522

All information contained therein is gathered from relevant third parties sources.
We cannot guarantee or give any warranty about the information provided.
Interested parties must rely solely on their own enquiries.



A great opportunity to enter the housing market! Be sure to contact Nicholas Cusick for more information, 0419 436 679.

Council Rates: \$1,212.59pa approx.

Water Rates: \$1,099.08pa approx. + usage

Strata Levies: \$2,448.50pq approx.

Disclaimer: This advertisement contains information provided by third parties. Images, photographs, plans, drawings and maps are indicative only. While all care is taken to ensure otherwise, LJ Hooker Gosford | East Gosford does not make any representation as to the accuracy of the information contained in the advertisement, nor does it accept any responsibility or liability. All interested parties should make and rely upon their own independent enquiries. Please note, this website has been prepared for marketing purposes only and may be subject to change without notice.

MORE DETAILS

Property ID	899GQR
Property Type	Apartment
Including	Air Conditioning
	Intercom
	Balcony
	Dishwasher
	Built-in-Robes
	Close to Schools
	Close to Shops
	Close to Transport

Nicholas Cusick 0419 436 679



Company Principal - Licensee in Charge |
ncusick.gosford@ljhooker.com.au

LJ Hooker East Gosford (02) 4322 5522

Suite 5 & 6 Victoria Court, 36-40 Victoria Street, EAST GOSFORD
NSW 2250
eastgosford.ljhooker.com.au | eastgosford@ljhooker.com.au




SITE PLAN
(not to scale)

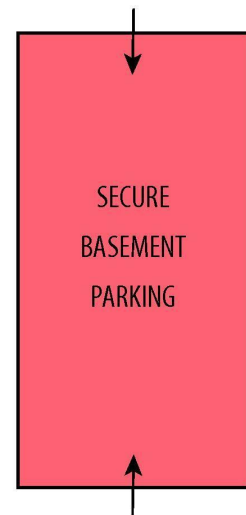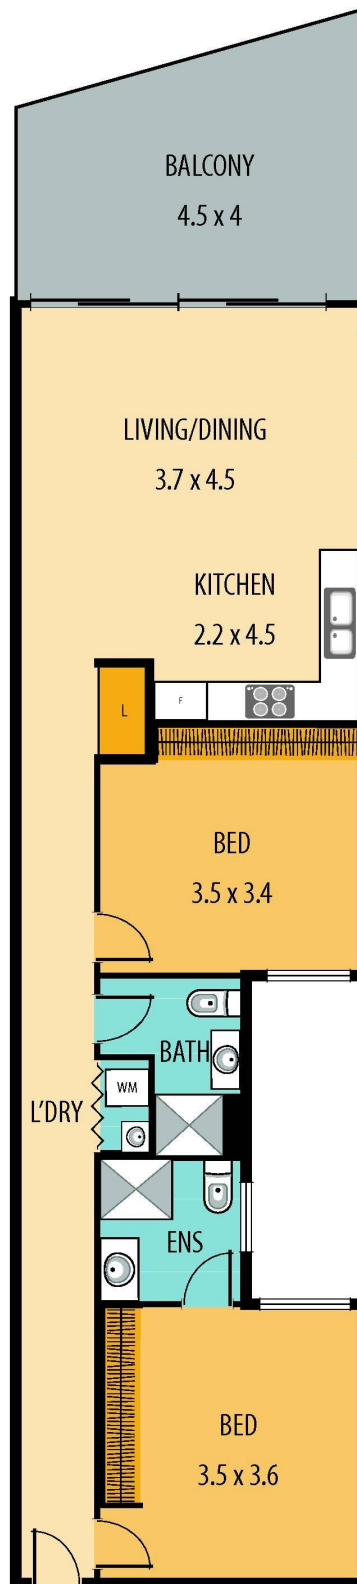

102/19 RANGE RD, NORTH GOSFORD



Disclaimer: This information has been provided to us from the vendor and/or their conveyancer or solicitor, no guarantee is given in respect of its accuracy. Any person viewing this information should make their own inquiries and only rely on those inquiries.

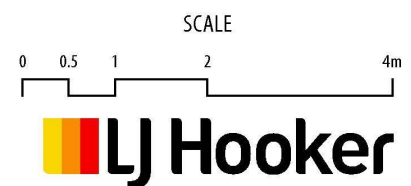

All information contained therein is gathered from relevant third parties sources. We cannot guarantee or give any warranty about the information provided. Interested parties must rely solely on their own enquiries.

