
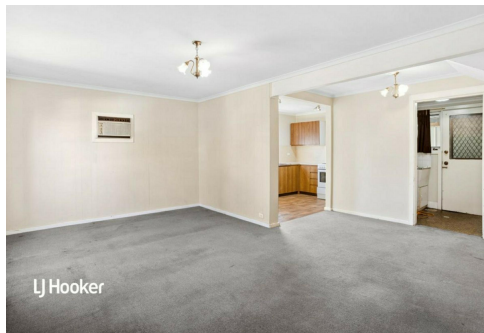
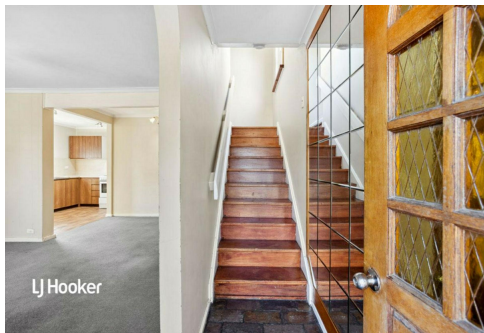


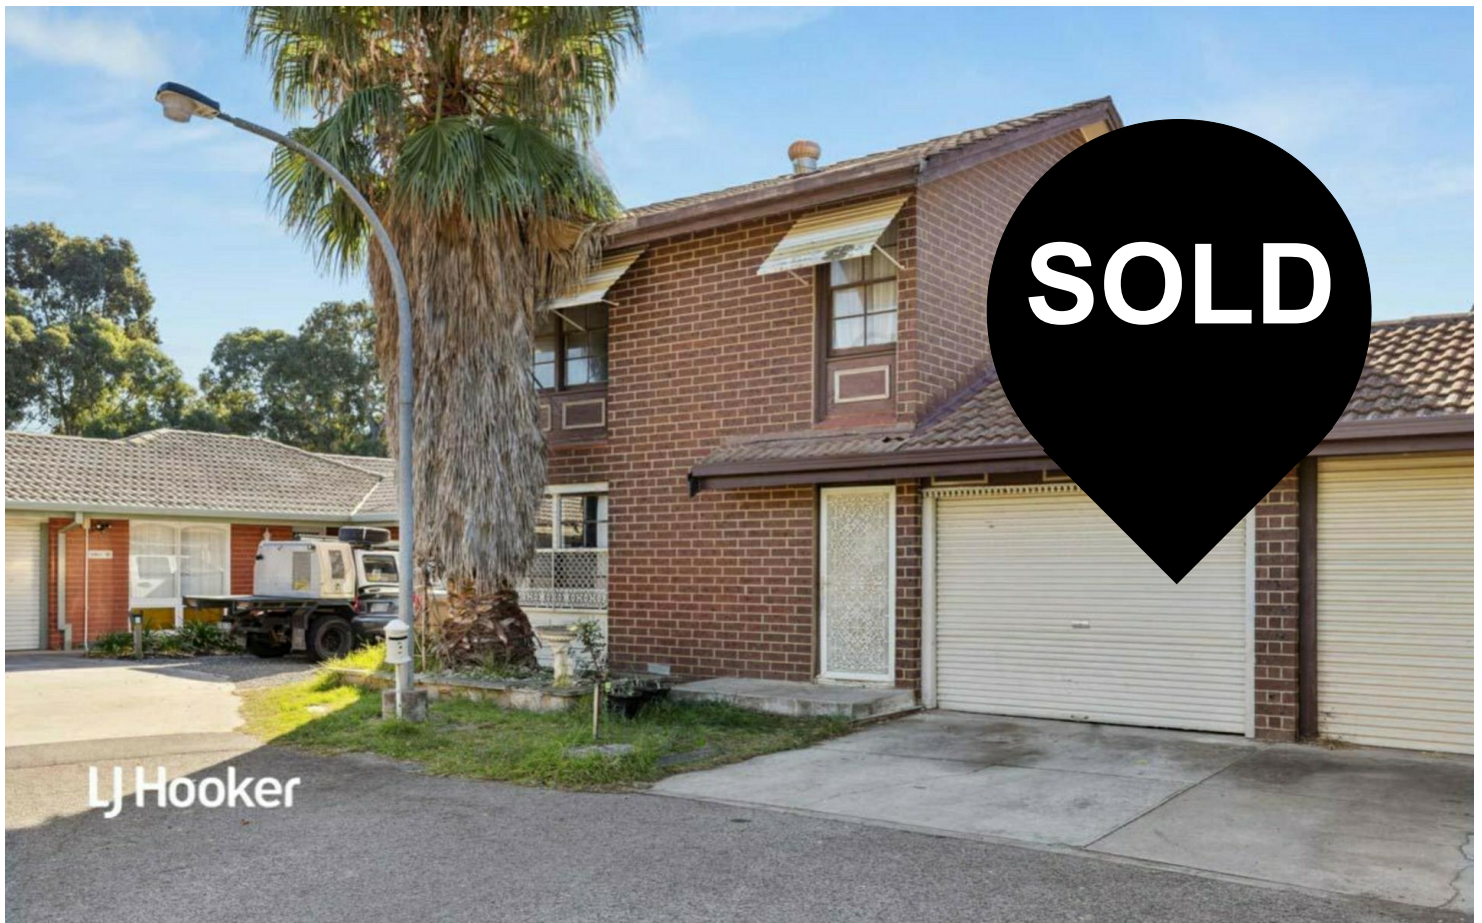

Salisbury, 17/3 Light Place

Entry Level Home or Perfect Investment!

3 1 2

If you're looking for an affordable entry-level home or investment, then look no further. This classic two-story townhouse, on a very reasonable Strata Titled allotment of approx. 186sqm set in a quiet and private group of units in the popular suburb of Salisbury is waiting for you! Offered with an expiring tenancy ending on July 2nd and ready for a new tenant for immediate income tenants makes it perfect for the astute investor, but if you're looking for a first home then certainly consider the possibilities, this one could be perfect for you!

Add to this, it's right on 30 minutes from Adelaide CBD, a short stroll to public transport and centrally located to popular shopping at Hollywood Plaza and local schools!

Features include

- * Open plan lounge and meals area
- * Large kitchen with free standing stove/oven



Disclaimer: All information contained therein is gathered from relevant third parties sources. We cannot guarantee or give any warranty about the information provided. Interested parties must rely solely on their own enquiries.

For Sale
\$300,000 - \$330,000

View
ljhooker.com.au/2AC6GJU

Contact
Jordan Nockolds
0447 809 650
jordann@ljhsales.com.au

Steve Lund
0474 991 234
stevel@ljhsales.com.au

LJ Hooker Greenwith | Golden Grove
| Mawson Lakes | Modbury
(08) 8289 6660

- * 3 well-proportioned bedrooms
- * Fully fenced back garden
- * Secure carport
- * Ready for you to move in or re-lease
- * Current rental appraisal is available on request!

You certainly don't want to miss this one!

All information provided has been obtained from sources we believe to be accurate, however, we cannot guarantee the information is accurate and we accept no liability for any errors or omissions (including but not limited to a property's land size, floor plans and size, building age and condition). Interested parties should make their own enquiries and obtain their own legal and financial advice. Should this property be scheduled for auction, the Vendor's Statement may be inspected at either of our two LJ Hooker Property Specialists Real Estate offices for 3 consecutive business days immediately preceding the auction and at the auction for 30 minutes before it starts.






RLA 208516

More About this Property

Property ID	2AC6GJU
Property Type	House
House Size	105 m²
Including	Air Conditioning Built-in-Robes Secure Parking Fully Fenced



Jordan Nockolds 0447 809 650
 Sales Specialist | jordann@ljhsales.com.au
Steve Lund 0474 991 234
 Sales Specialist | stevel@ljhsales.com.au

LJ Hooker Greenwith | Golden Grove | Mawson Lakes | Modbury (08) 8289 6660
 North East, Shop 2, 1007 North East Road, RIDGEHAVEN SA 5097
greenwithgoldengrove.ljhooker.com.au | info@ljhsupport.com.au

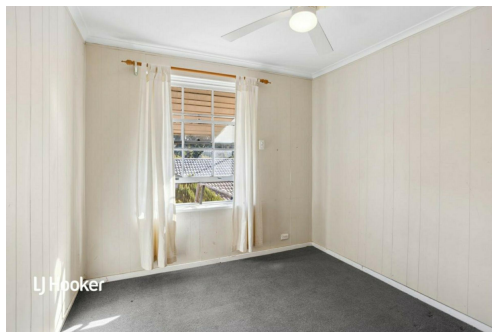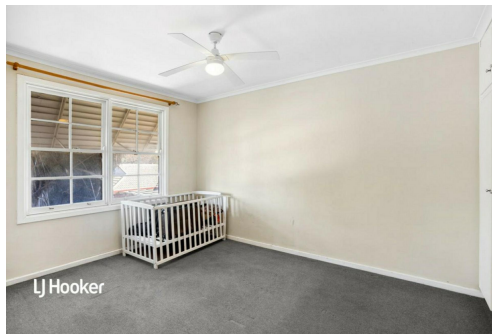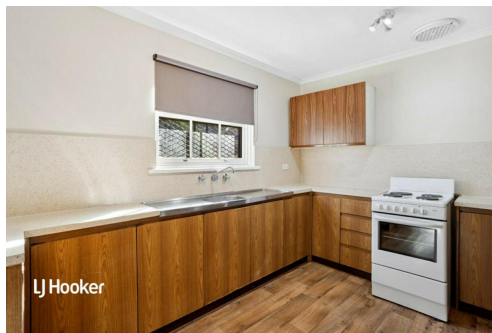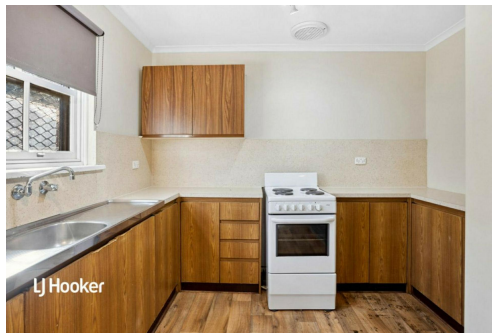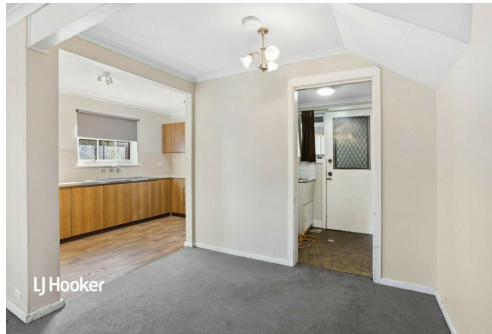

Disclaimer: All information contained therein is gathered from relevant third parties sources. We cannot guarantee or give any warranty about the information provided. Interested parties must rely solely on their own enquiries.

**LJ Hooker Greenwith | Golden Grove
 | Mawson Lakes | Modbury
 (08) 8289 6660**

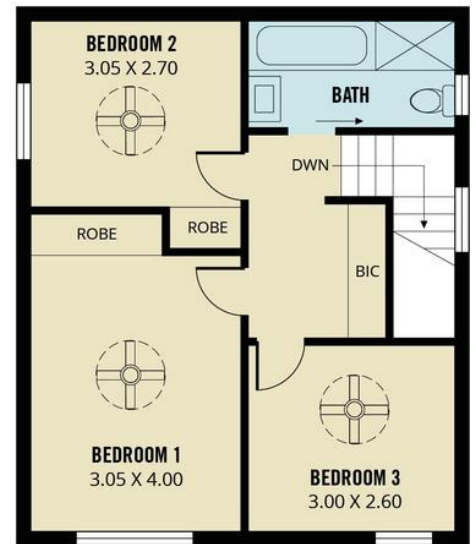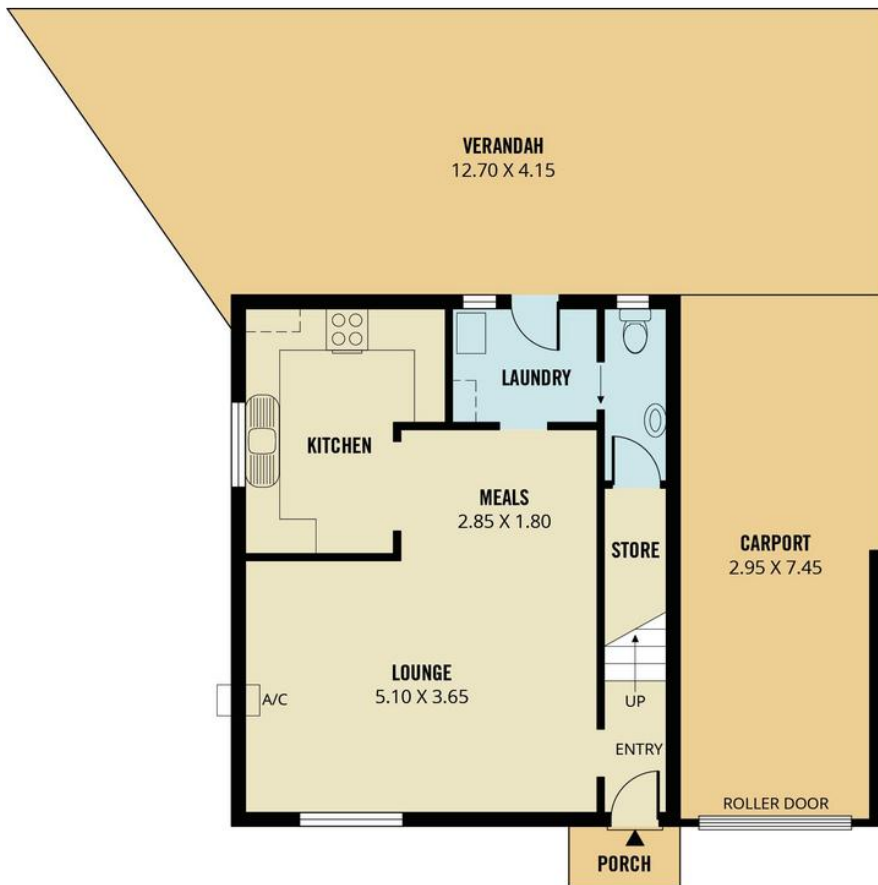

UPPER LEVEL



Scale in metres. This drawing is for illustration purposes only. All measurements are approximate and details intended to be relied upon should be independently verified.

Produced by **The Fotobase Group**